



Proposed Cross Section

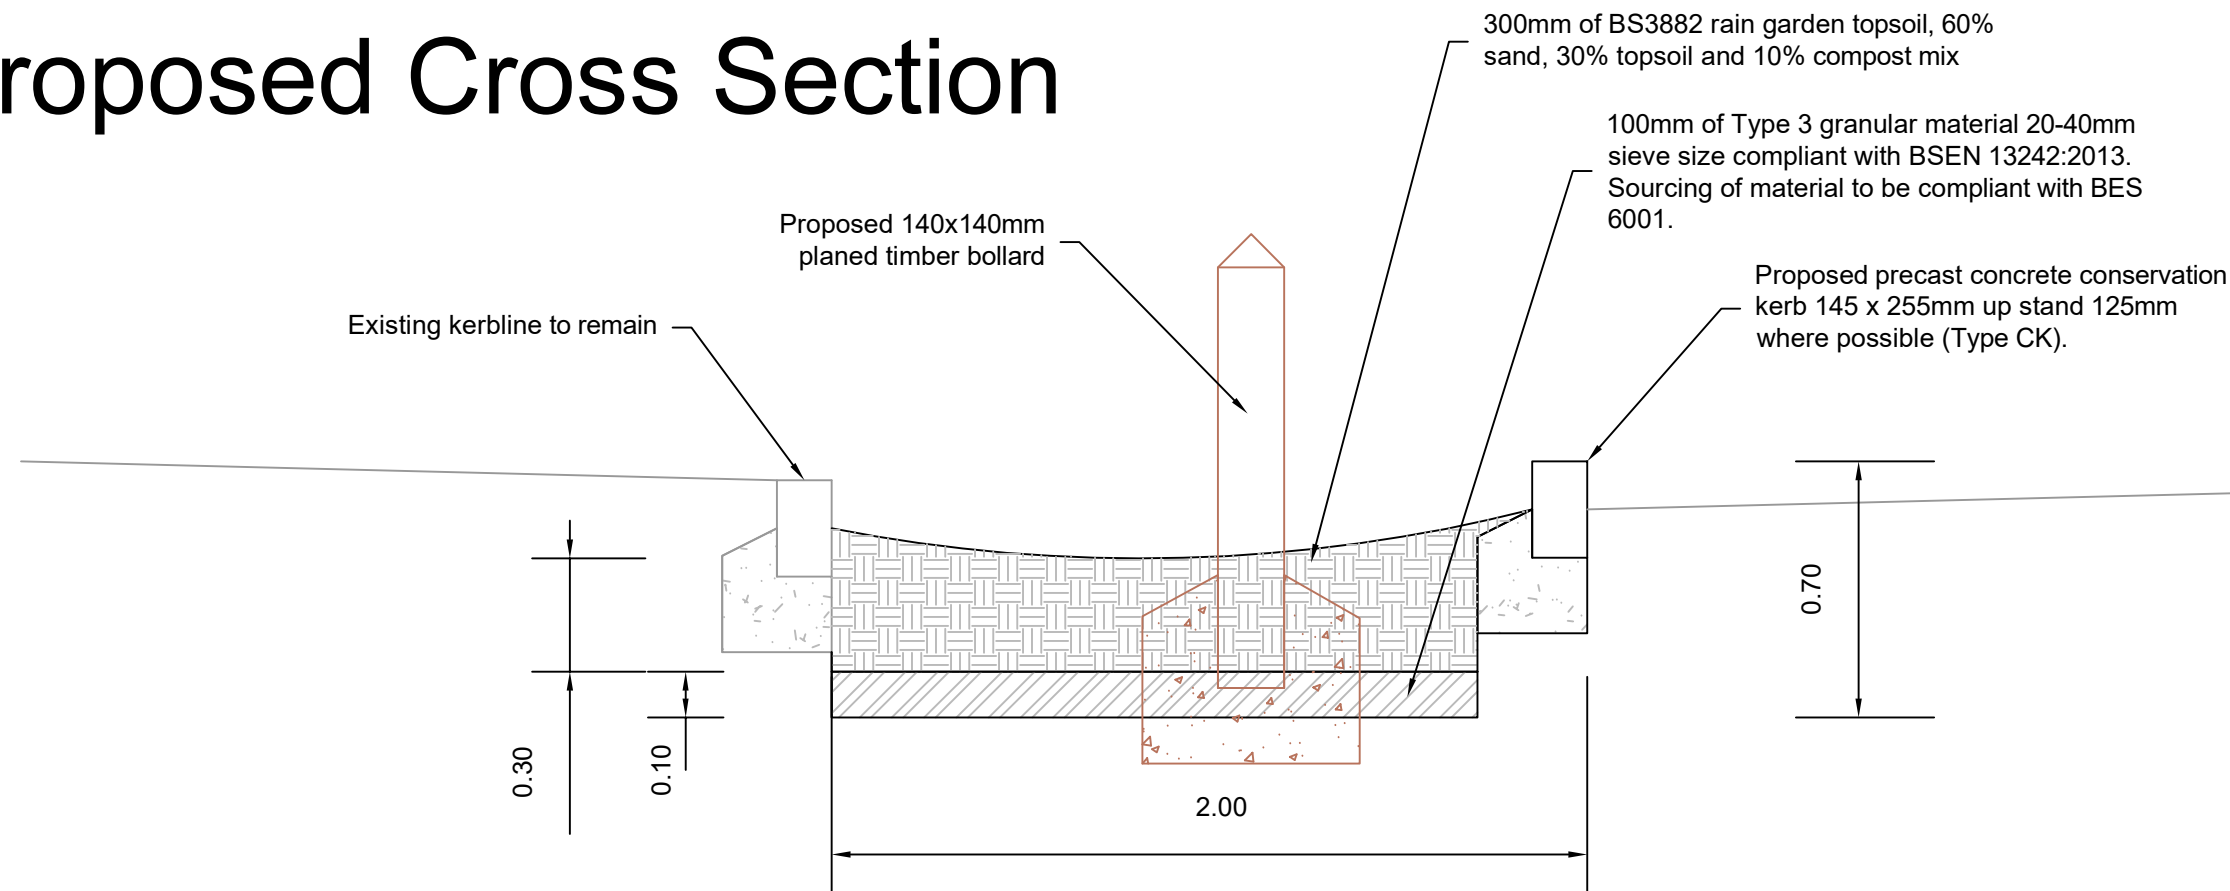

1. All dimensions are proposed and in metres unless otherwise stated.
2. All setting out is to be agreed on site with the Engineer prior to commencement of works.
3. All precast concrete kerbing and edging shall be in accordance with BS7263, Part F.
4. Any voids between new kerbs and existing carriageway shall be reinstated with 10mm AC 10 close surf.
5. Surfaces between bituminous materials shall be saw cut to provide a clean vertical joint.
6. Vertical faces of existing bituminous materials shall be primed with bitumen. Existing vertical or inclined surfaces shall be tack coated in accordance with Appendix 7/4.
7. New footway surfaces shall be laid with 1:40 crossfall towards carriageway unless otherwise stated
8. All existing road markings that conflict with the proposed are to be removed.

CK	Proposed precast concrete conservation kerb 145 x 255mm up stand 125mm where possible (Type CK).
Q	Proposed precast concrete quadrant conservation kerb 300 radius cut in half to form a 45 degree angle (Type Q).
	Proposed rain garden construction comprising 300mm of BS3882 rain garden topsoil, 60% sand, 30% topsoil and 10% compost mix. 100mm of Type 3 granular material 20-40mm sieve size compliant with BSEN 13242:2013. Sourcing of material to be compliant with BES 6001. Existing unacceptable material to be excavated to a depth of 700mm from top of kerb.
	Proposed inlet/silt filter consisting of large cobbles on a 25mm mortar bed, 100mm concrete base
BOL	Proposed 140x140mm planed timber bollard, pressure treated, complete with red and white rectangular reflectors

Proposed Plan

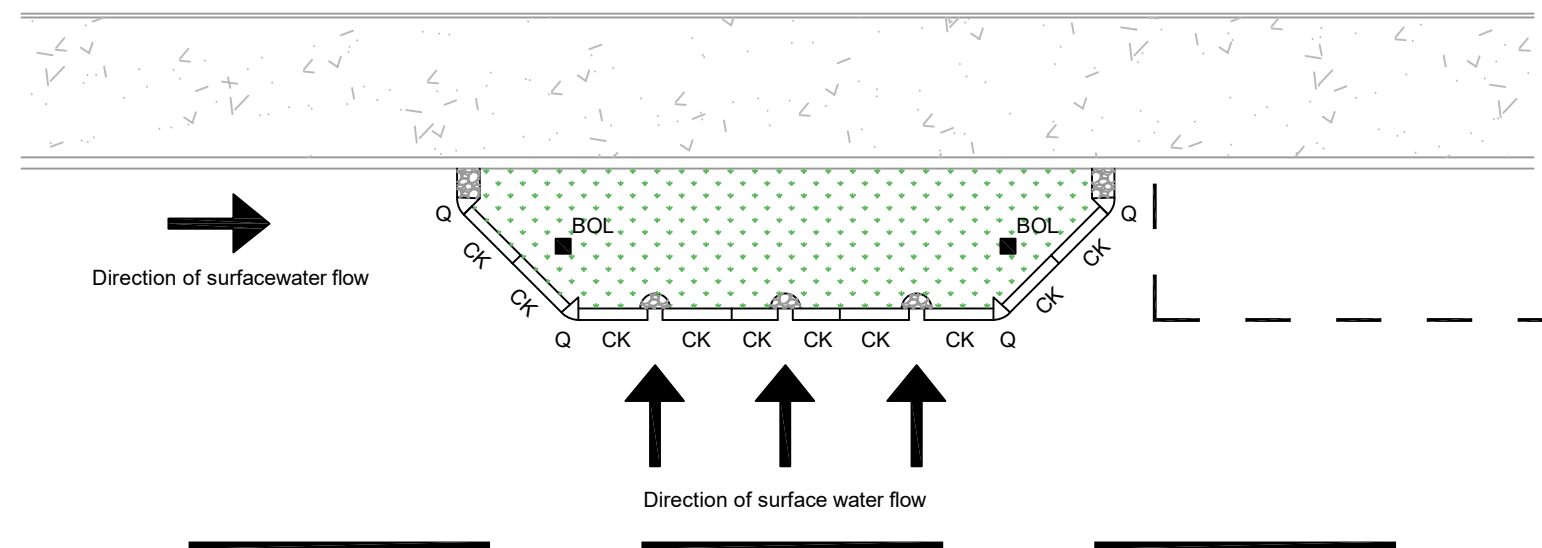

0	04.02.25	First Issue	SH	DG	DG
Rev	Date	Description	Drm	Chk	App

This drawing has been specifically prepared to meet the requirements of London borough of Lewisham and may contain design and innovative features which differ from conventional design standards.



4th Floor, Laurence House
1 Catford Road
London SE6 4RU
Tel: 020 8314 6000

Project		Standard Detail			
Drawing Title		Proposed Rain Garden			
Drawing Status					
Drawn SH	Designed SH	Date 04.02.25	Scale 1:20/1:100	Size A3	
Drawing No. Standard Detail Rain Garden 001					Rev 0