
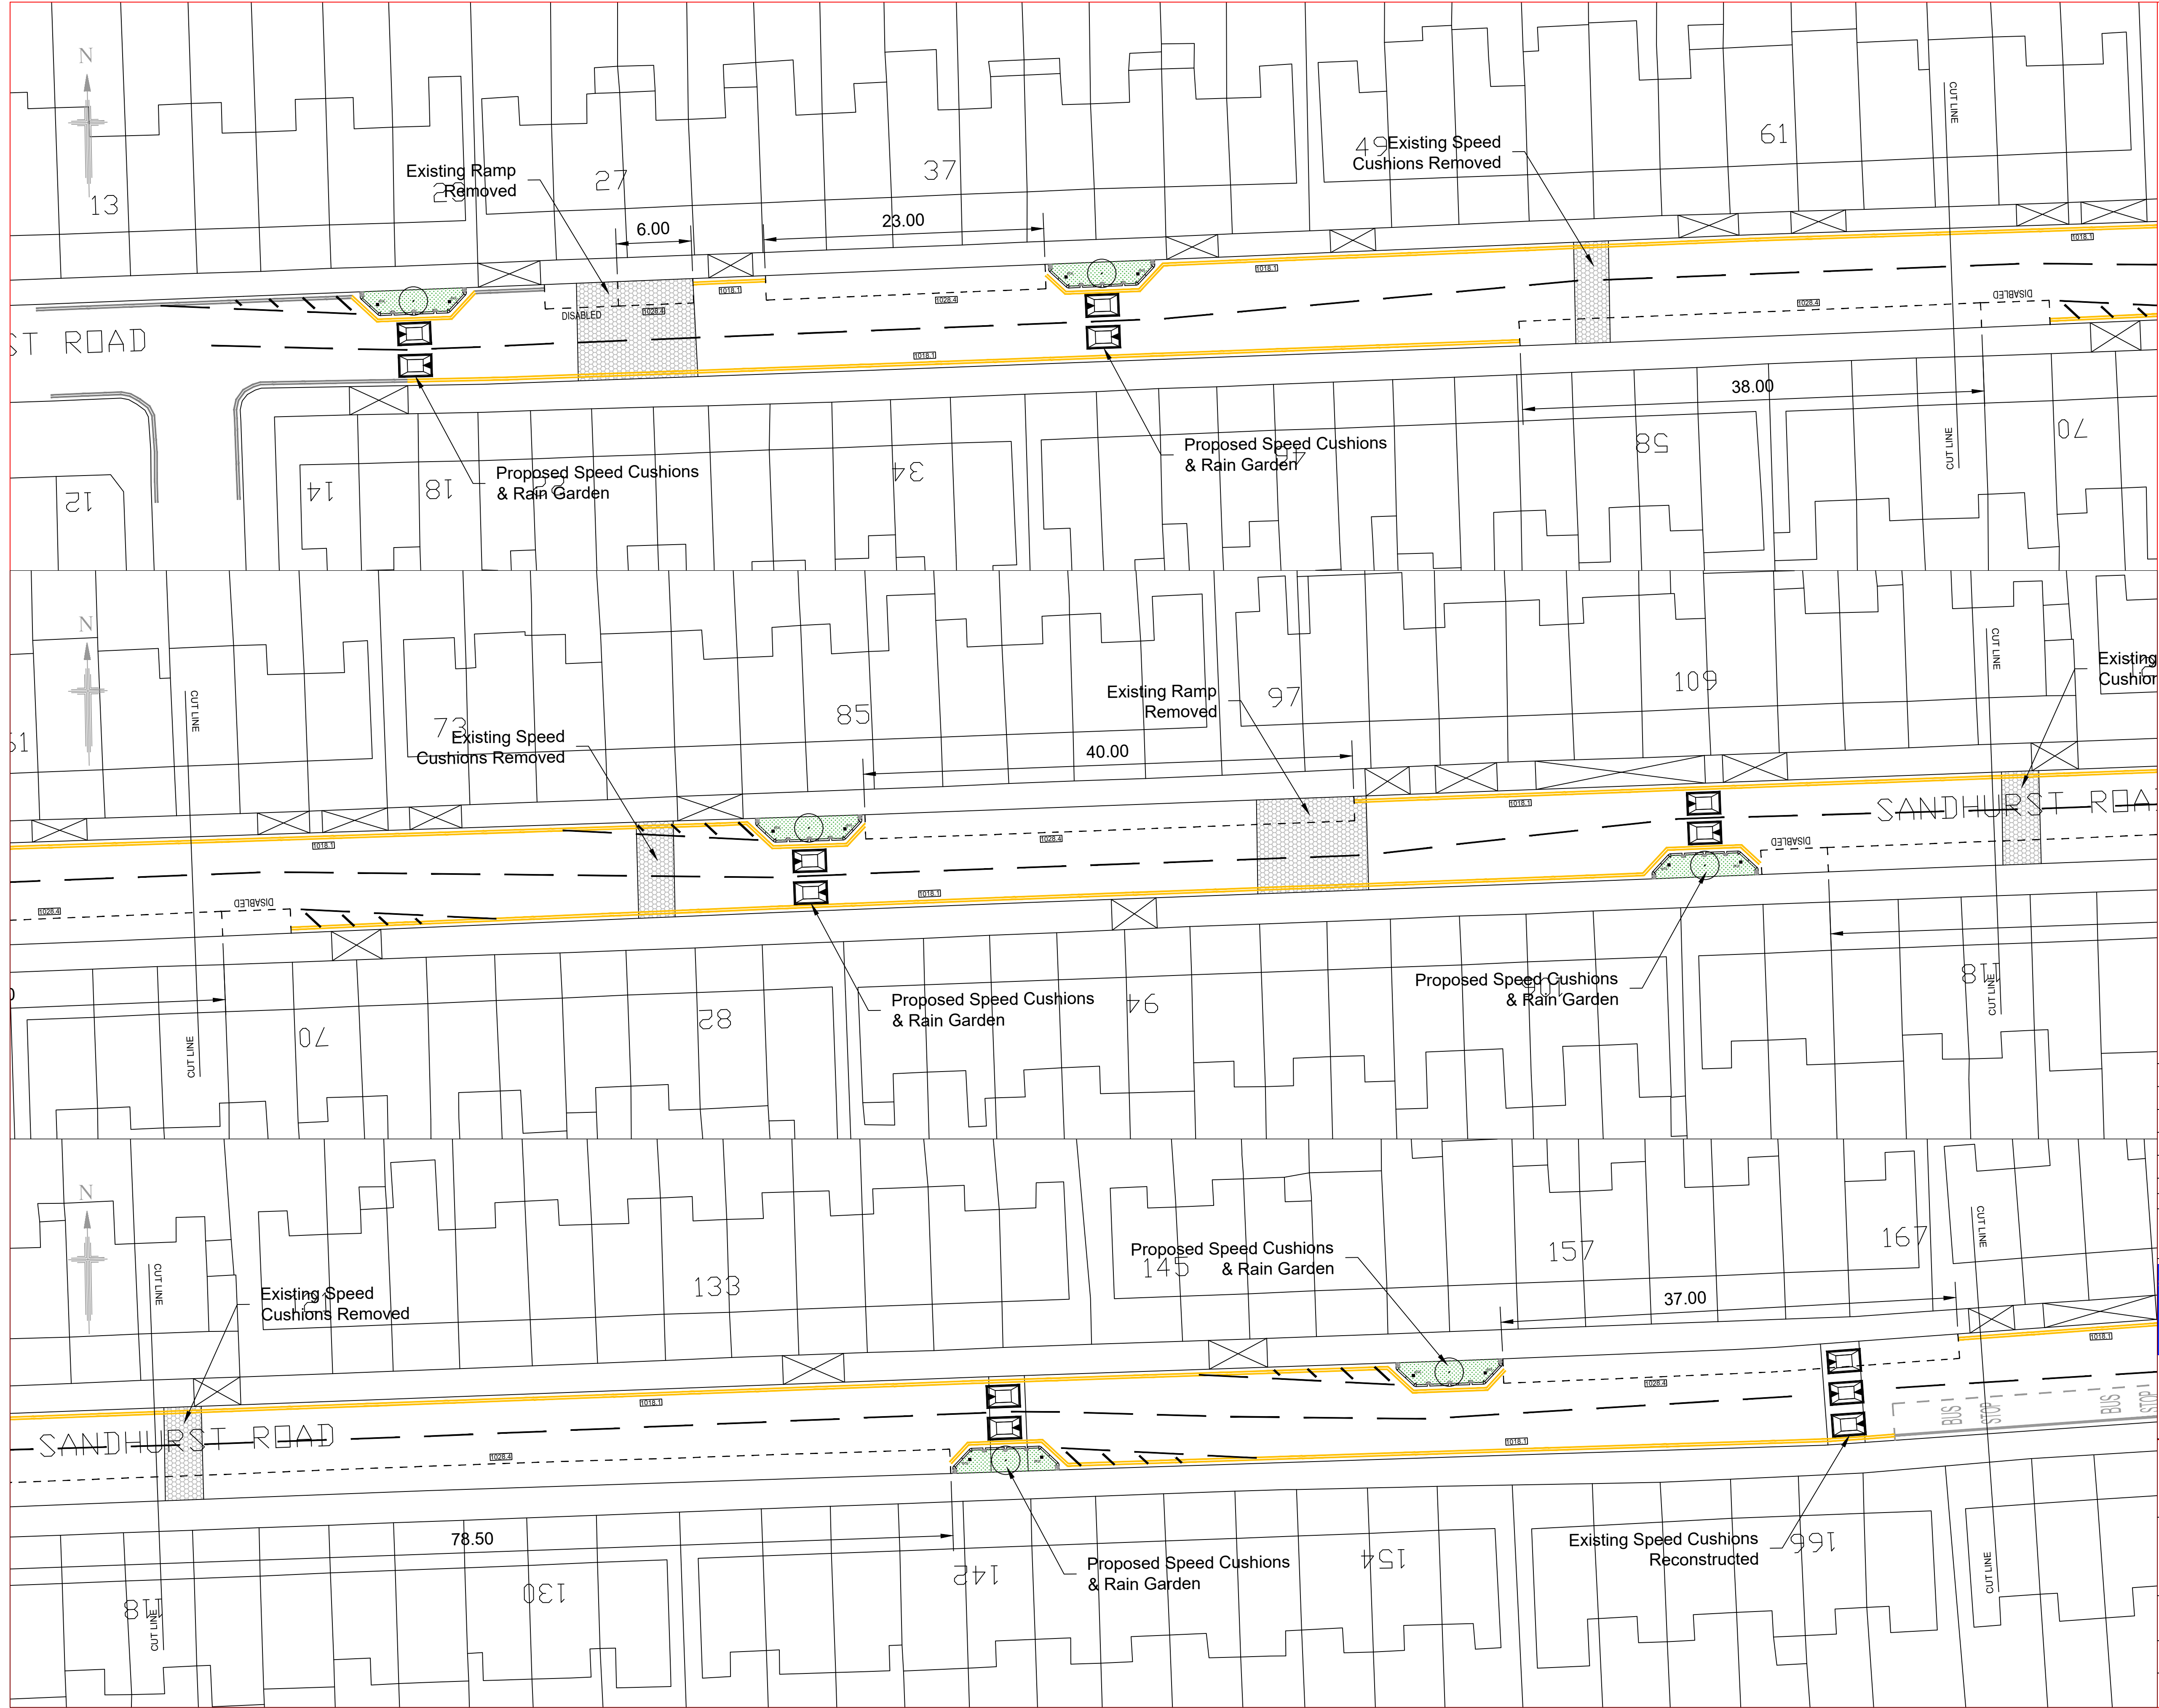
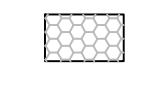
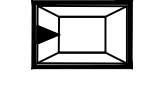
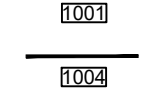
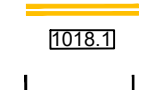
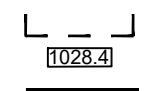


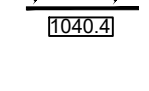

1. All dimensions are proposed and in metres unless otherwise stated.
2. All setting out is to be agreed on site with the Engineer prior to commencement of works.
3. All precast concrete kerbing and edging shall be in accordance with BS7263, Part F.
4. Any voids between new kerbs and existing carriageway shall be reinstated with 10mm AC 10 close surf.
5. Surfaces between bituminous materials shall be saw cut to provide a clean vertical joint.
6. Vertical faces of existing bituminous materials shall be primed with bitumen. Existing vertical or inclined surfaces shall be tack coated in accordance with Appendix 74.
7. New footway surfaces shall be laid with 1:40 crossfall towards carriageway unless otherwise stated.
8. All existing road markings that conflict with the proposed are to be removed.

-  Proposed carriageway construction, comprising 40mm SMA 10 surface course, 60mm AC 32 HDM 40/60 base course. Existing unacceptable material to be excavated to a depth of 100mm.
-  Proposed 1600 x 2500mm speed cushion, 75mm high.
-  Road marking diagram number to the TSRGD 2016. All markings are to be reflectorised to BS EN 1436.
-  Proposed white thermoplastic centre line road marking to dia.1004. 4000mm line with 2000mm gap, 100mm wide.
-  Proposed continuous double yellow thermoplastic road marking to dia.1016.1, 100mm wide.
-  Proposed white thermoplastic bay marking to dia.1028.4, 600mm line with 600mm gap, 50mm wide.
-  Proposed white thermoplastic hatch road marking to dia.1040.4, 4000mm line with 2000mm gap, 100mm wide.

0	13.10.25	First Issue	SH	DG	DG
Rev	Date	Description	Dm	Chk	App

This drawing has been specifically prepared to meet the requirements of London borough of Lewisham and may contain design and innovative features which differ from conventional design standards.



4th Floor, Laurence House
1 Catford Road
London SE6 4RU
Tel: 020 8314 6000

Project
Sandhurst Road

Drawing Title
Proposed Parking & Traffic Calming Modification

Drawing Status

Drawn	SH	Designed	SH	Date	13.10.25	Scale	1:250	Size	A1
-------	----	----------	----	------	----------	-------	-------	------	----

Drawing No. Sandhurst Road/1200/001 Rev 0